
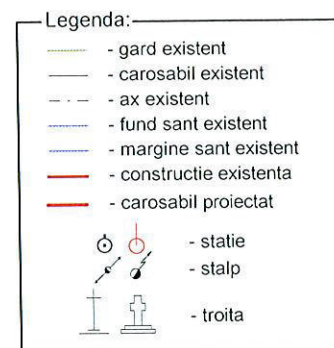


TITLU PROIECT:

" MODERNIZARE DJ170,
KM 13+450 - 24+450,
NEGRILESTI - BREAZA -
LIMITA JUDET MARAMURES ",
JUDETUL BISTRITA NASAUD

PLAN DE SITUATIE
SI PROFIL LONGITUDINAL

SEF PROIECT	ing. C. Bodea <i>Bodea</i>
PROIECTANT	ing. S. Horon <i>Horon</i>
DESENAT	ing. S. Horon <i>Horon</i>
VERIFICATOR INTERN	ing. C. Bodea <i>Bodea</i>
Contract Nr.114/2014	Revizia Nr:
Faza: D.A.L.I.	
Data: ianuarie 2015	Scara: 1:1000 1:100/1:10
Cod desen:	

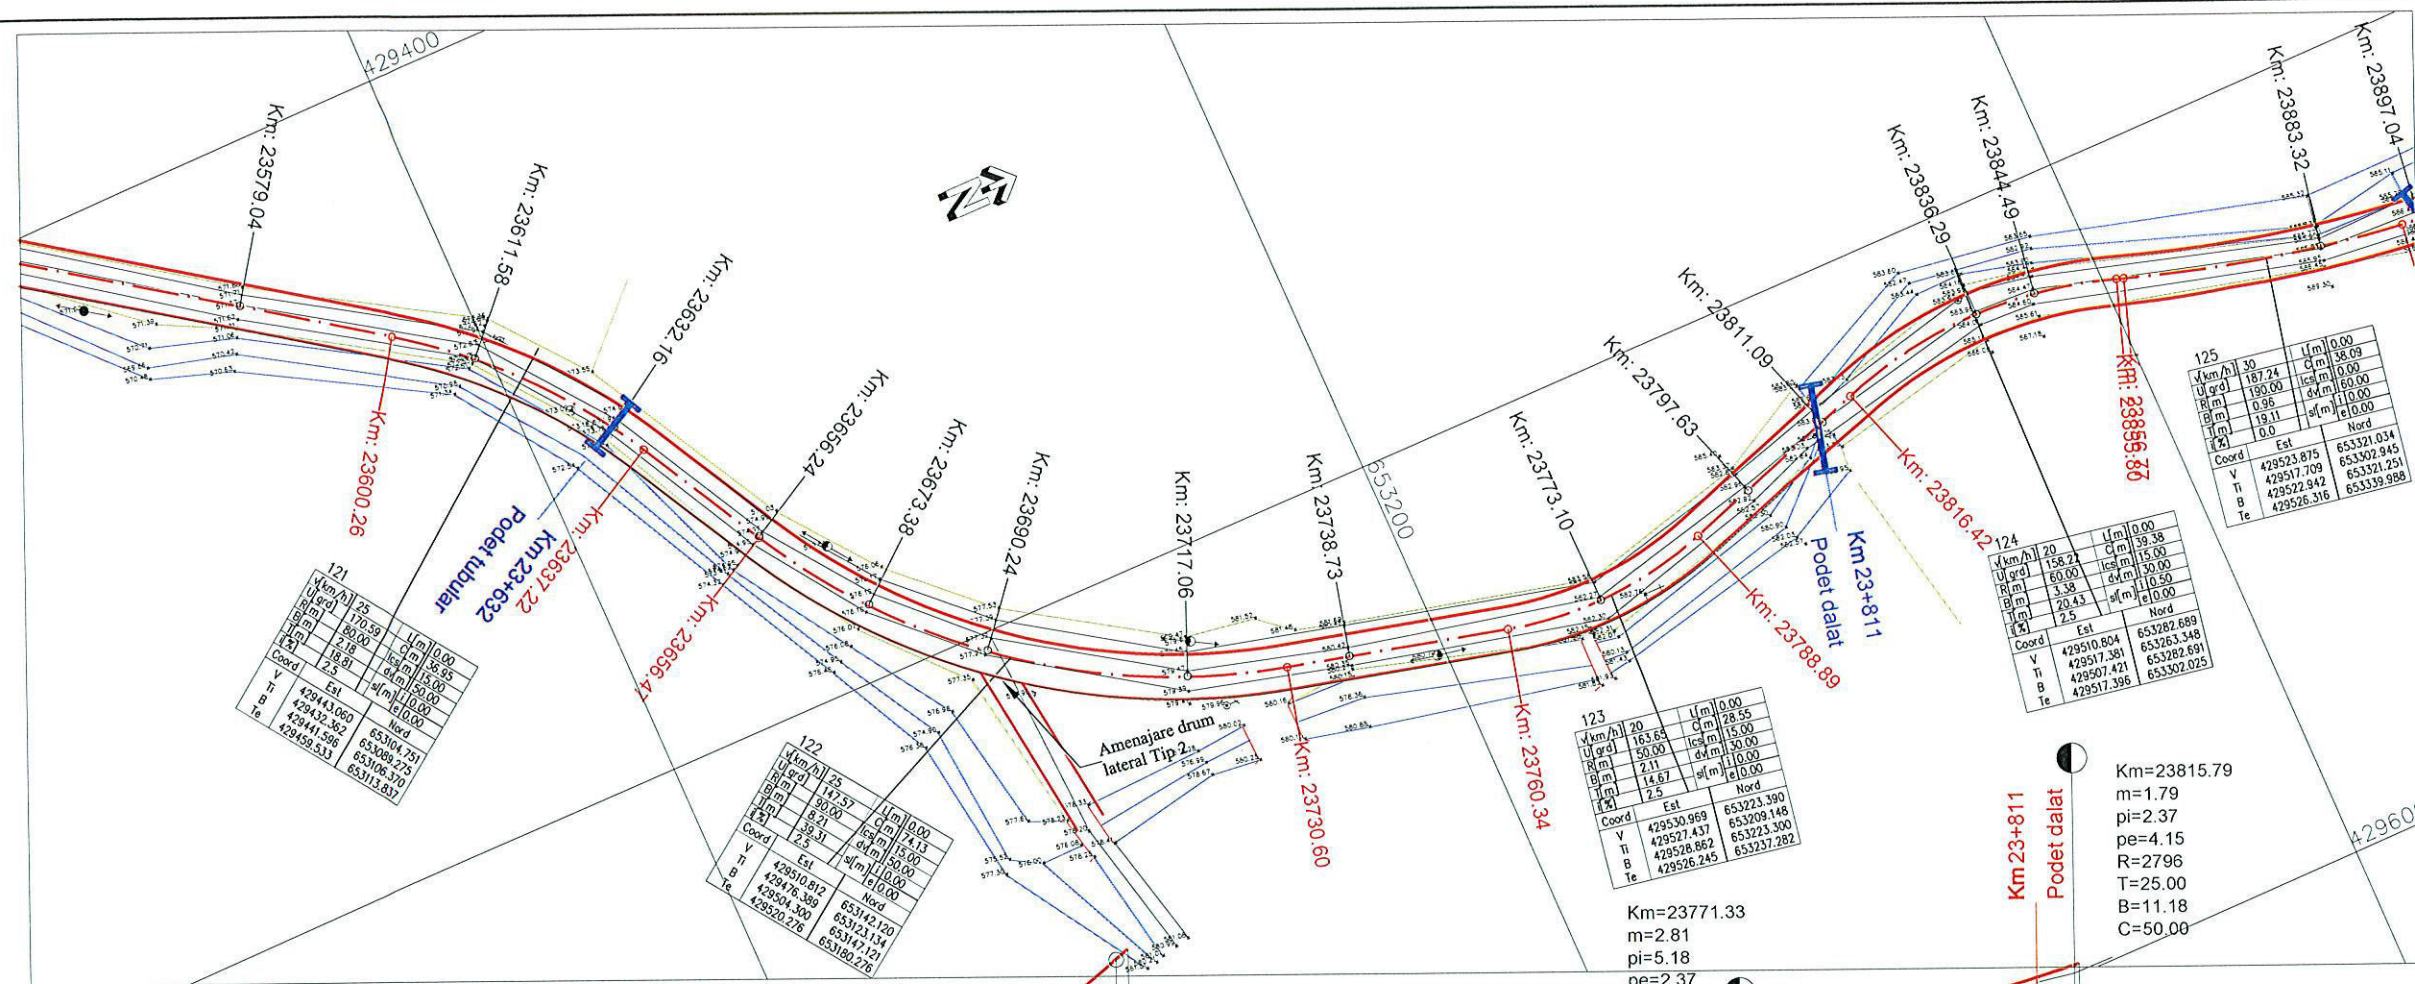

- Legenda:
- gard existent
 - carosabil existent
 - ax existent
 - fund sant existent
 - marginie sant existent
 - constructie existenta
 - carosabil proiectat
 - statie
 - stalp
 - troita




PROIECTANT : SC DRUMEX SRL

BENEFICIAR: CONSILIUL JUDETEAN BISTRITA NAsAUD


TITLU PROIECT: " MODERNIZARE DJ170, KM 13+450 - 24+450, NEGRILESTI - BREAZA - LIMITA JUDET MARAMURES ", JUDETUL BISTRITA NAsAUD

PLAN DE SITUATIE SI PROFIL LONGITUDINAL

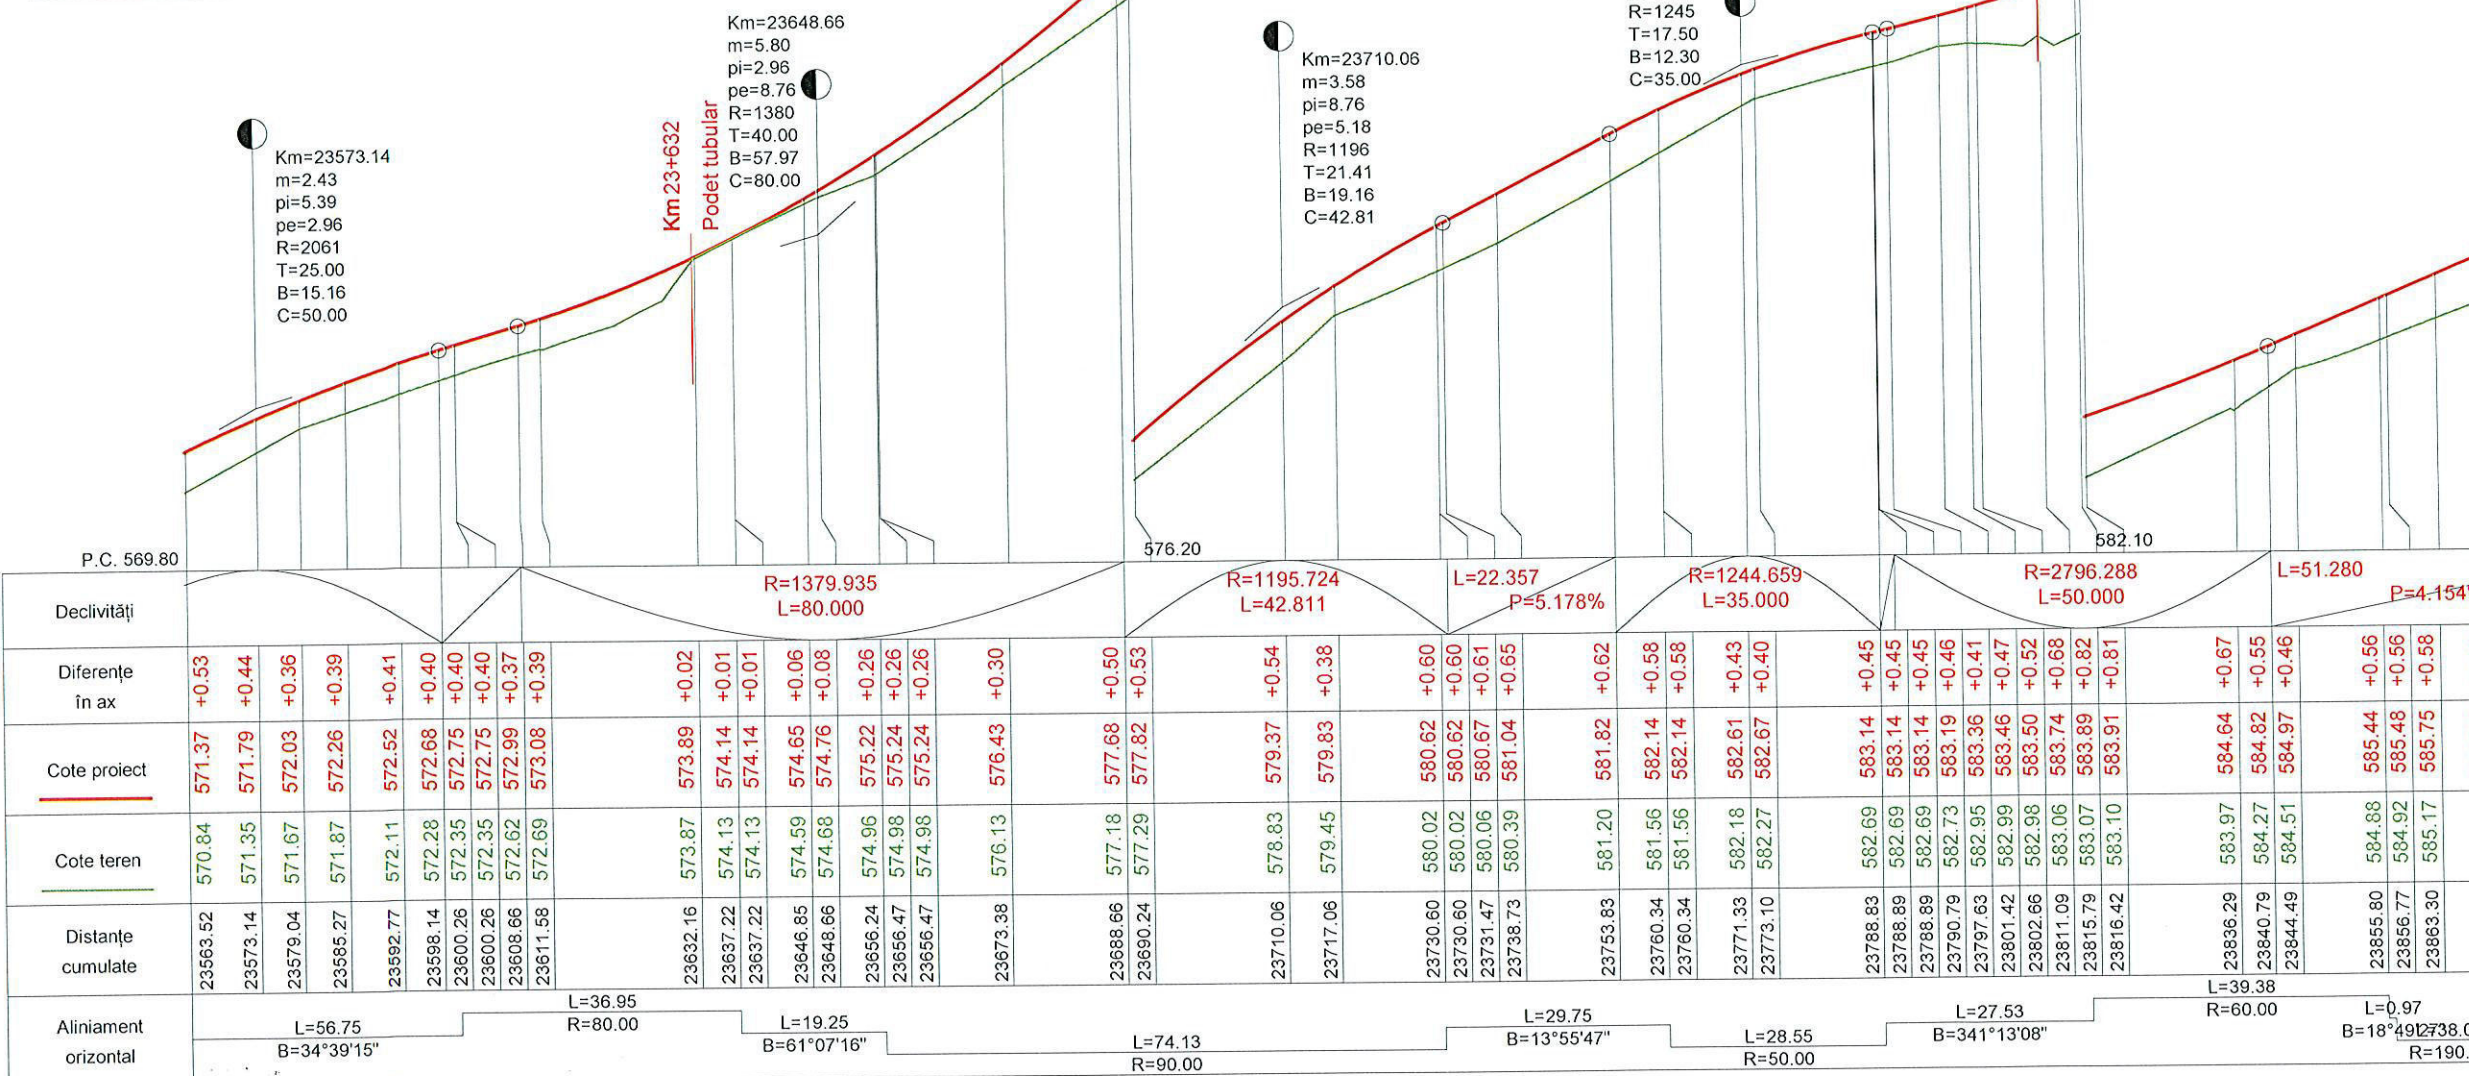

SEF PROIECT	ing. C. Bodea
PROIECTANT	ing. S. Horon
DESENAT	ing. S. Horon
VERIFICATOR INTERN	ing. C. Bodea
Contract Nr.114/2014	Revizia Nr:
Faza:	D.A.L.I.
Data:	ianuarie 2015
Cod desen:	2015-DRU-PS+PL 32

PROFIL LONGITUDINAL Scara: H 1:1000 V 1:100

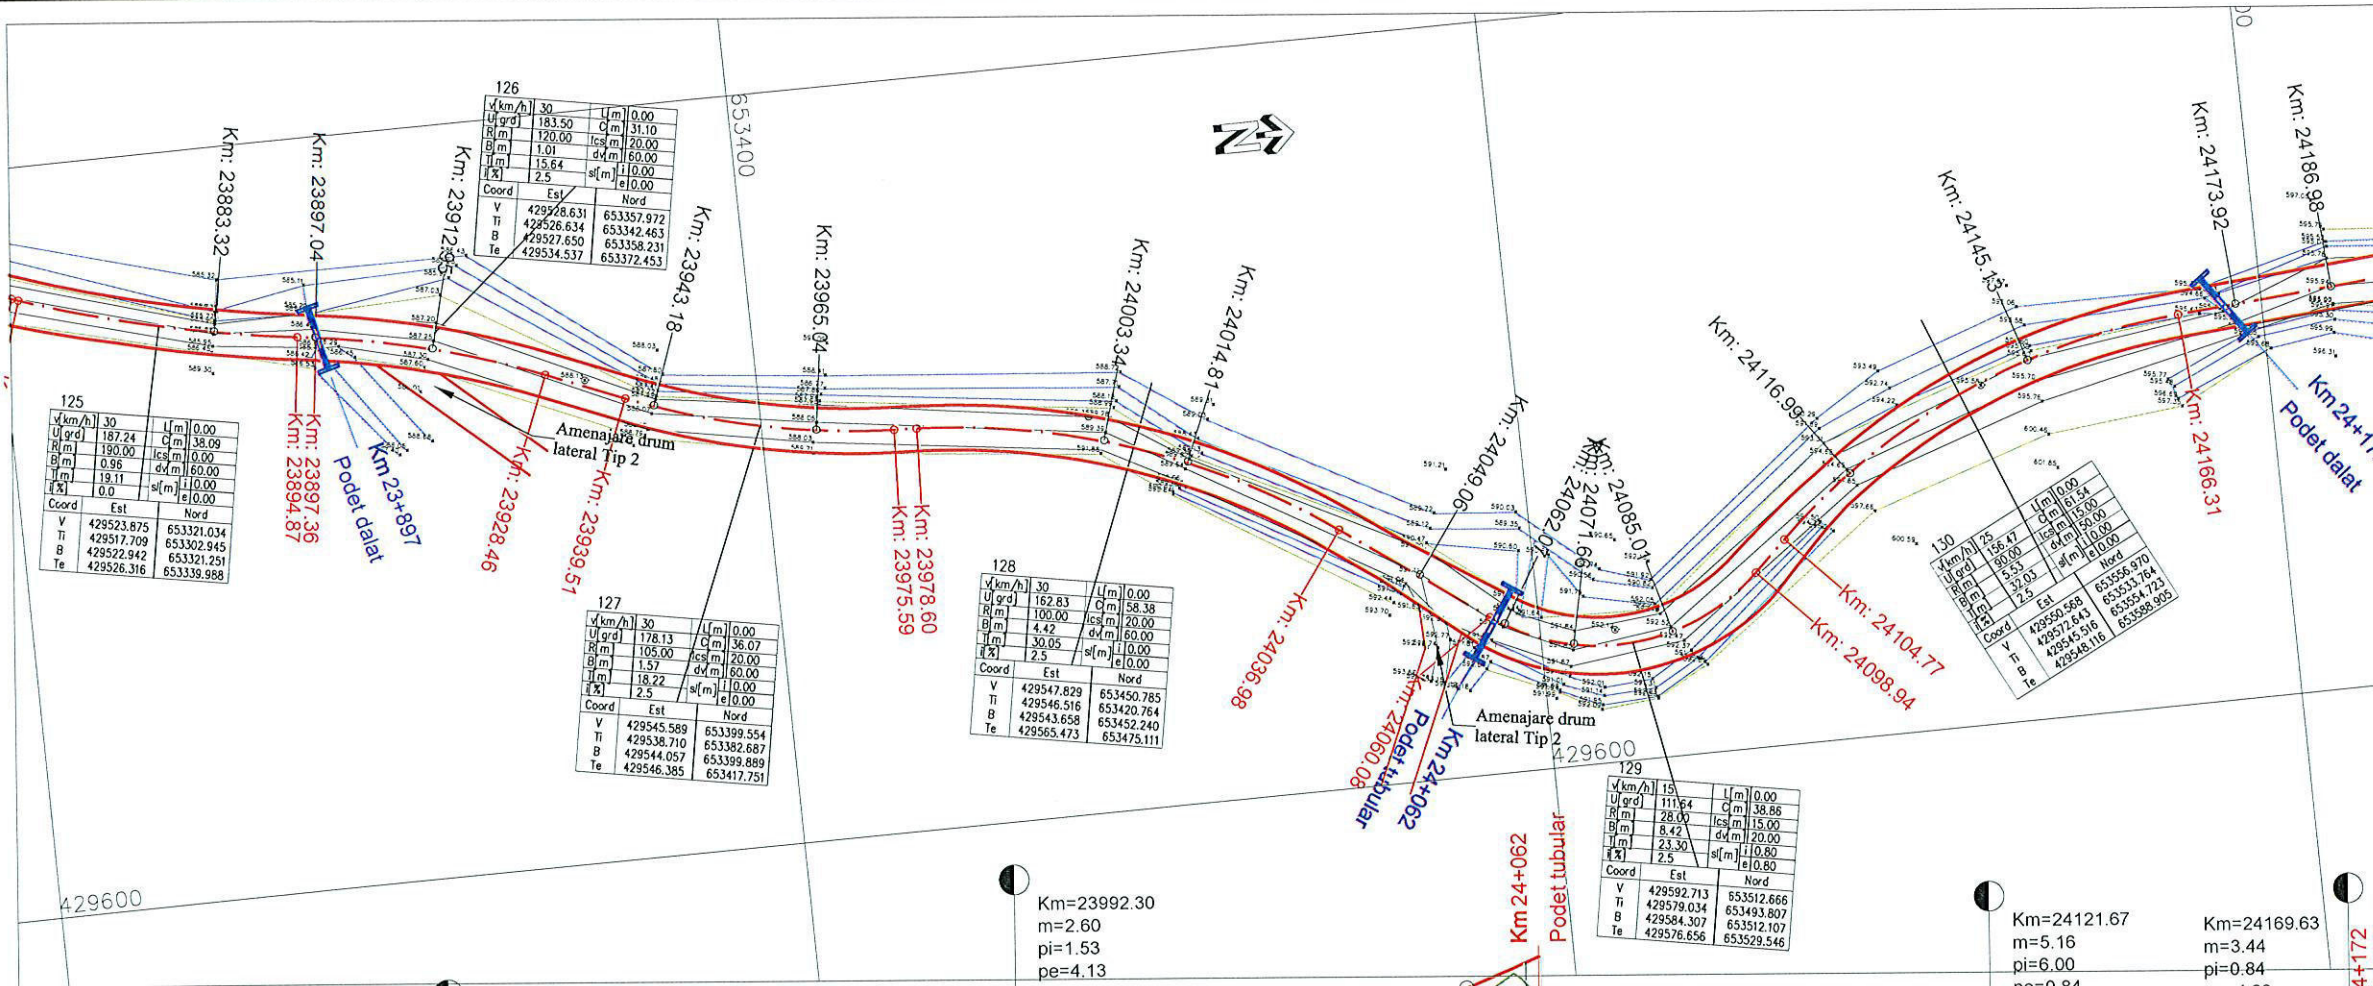

- Legenda:**
- gard existent
 - carosabil existent
 - ax existent
 - fund sant existent
 - margine sant existent
 - constructie existenta
 - carosabil proiectat
 - statie
 - stalp
 - troita



PROIECTANT:
SC DRUMEX SRL


BENEFICIAR:
CONSILIUL JUDETEAN
BISTRITA NASHAID

TITLU PROIECT:
" MODERNIZARE DJ170,
KM 13+450 - 24+450,
NEGRILESTI - BREAZA -
LIMITA JUDET MARAMURES ",
JUDETUL BISTRITA NASHAID

**PLAN DE SITUATIE
SI PROFIL LONGITUDINAL**

SEF PROIECT	ing. C. Bodea
PROIECTANT	ing. S. Horon
DESENAT	ing. S. Horon
VERIFICATOR INTERN	ing. C. Bodea
Contract Nr.114/2014	Revizia Nr:
Faza:	D.A.L.I.
Data:	1 Ianuarie 2015
Scara:	1:1000 1:100/1:100
Cod desen:	2015-DRU-PS+PL 33

--	--	---	--	--	--	--	--	--	--	--	--

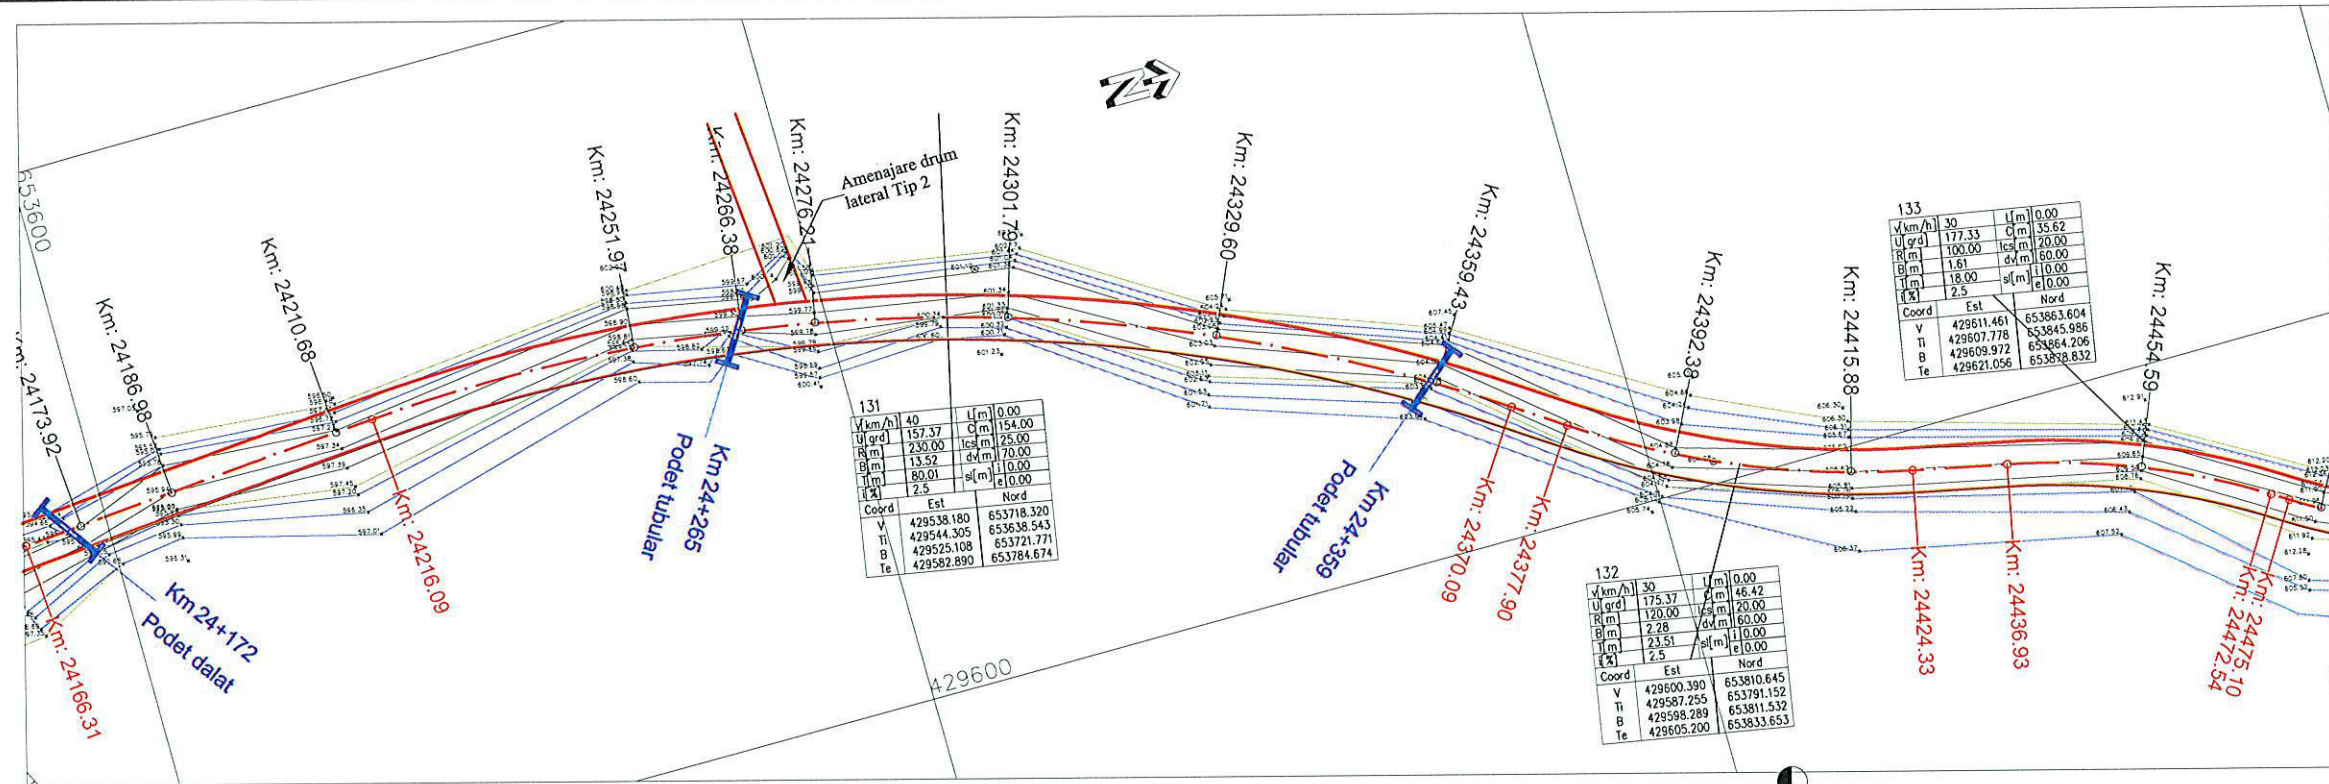

- Legenda:**
- gard existent
 - carosabil existent
 - - - ax existent
 - fund sant existent
 - margine sant existent
 - constructie existenta
 - carosabil proiectat
 - - statie
 - - stalp
 - troita




PROIECTANT : SC DRUMEX SRL

BENEFICIAR: CONSILIUL JUDETEAN BISTRITA NASHUD


TITLU PROIECT:
" MODERNIZARE DJ170, KM 13+450 - 24+450, NEGRILESTI - BREAZA - LIMITA JUDET MARAMURES ", JUDETUL BISTRITA NASHUD

PLAN DE SITUATIE SI PROFIL LONGITUDINAL


SEF PROIECT	ing. C. Bodea
PROIECTANT	ing. S. Horon
DESENAT	ing. S. Horon
VERIFICATOR INTERN	ing. C. Bodea
Contract Nr.114/2014	Revizia Nr:
Faza:	D.A.L.I.
Data:	Ianuarie 2015
Scara:	1:1000 1:100/1:100
Cod desen:	2015-DRU-PS+PL 34

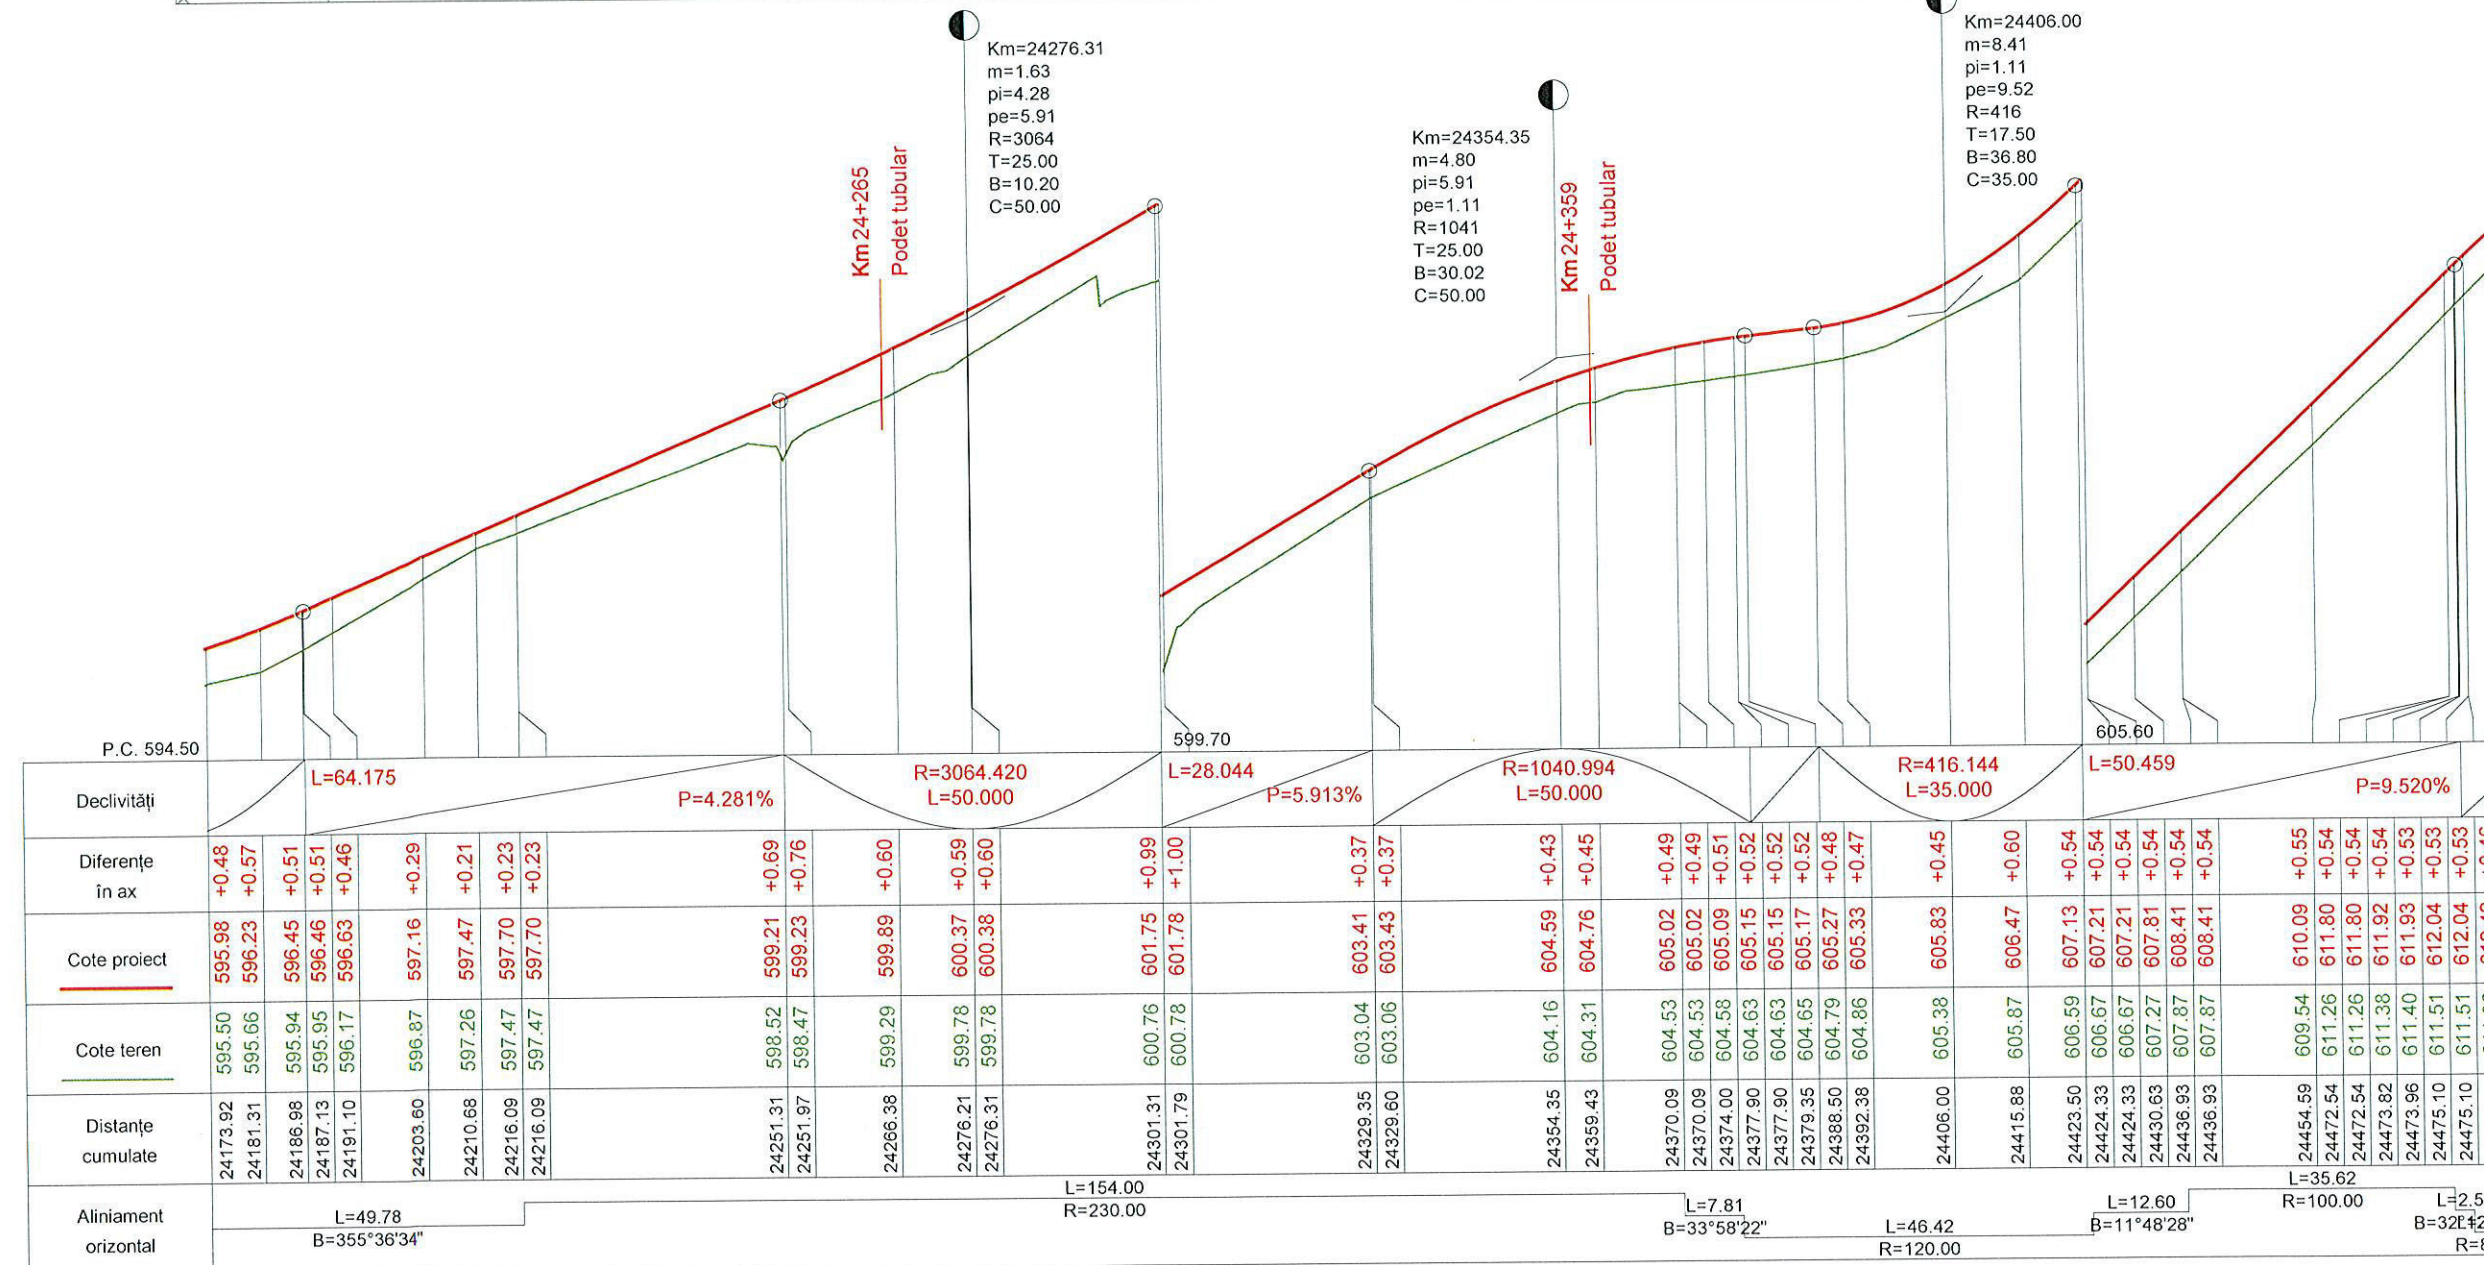

PROFIL LONGITUDINAL Scara: H 1:1000 V 1:100

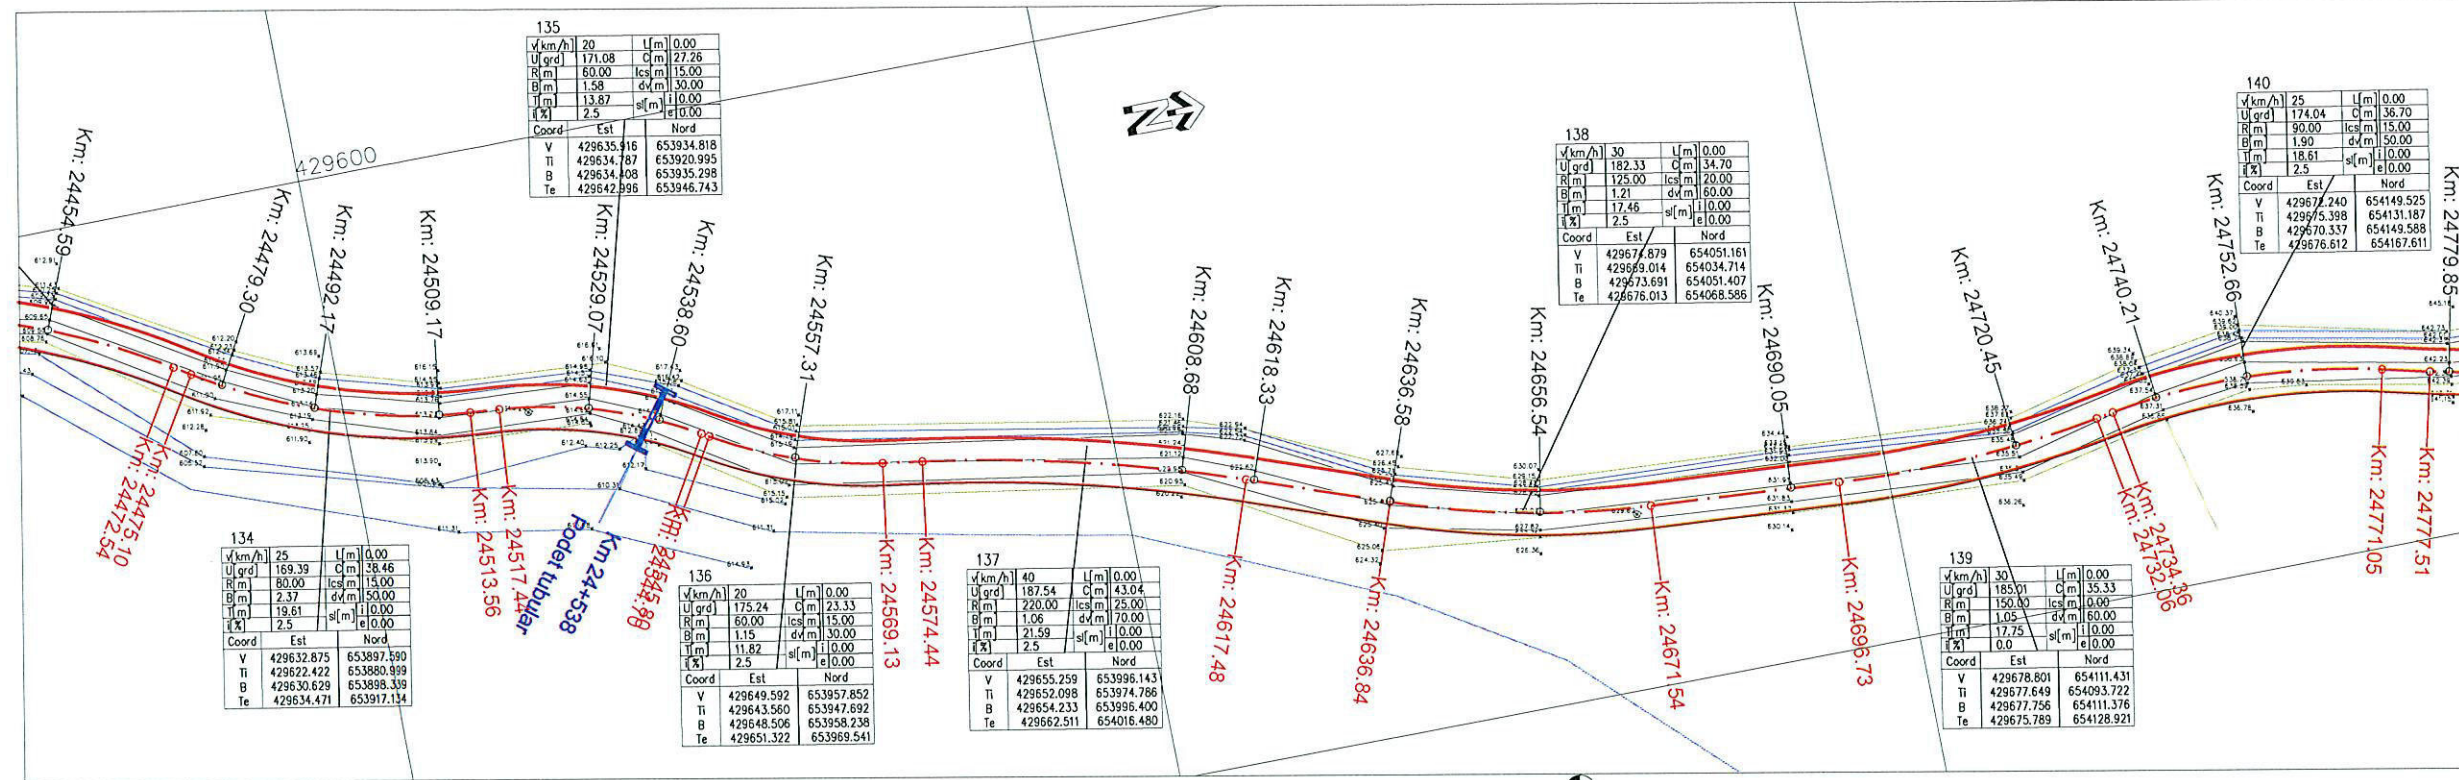

- Legenda:
- gard existent
 - carosabil existent
 - ax existent
 - fund sant existent
 - margine sant existent
 - constructie existenta
 - carosabil proiectat
 - statie
 - stalp
 - troita

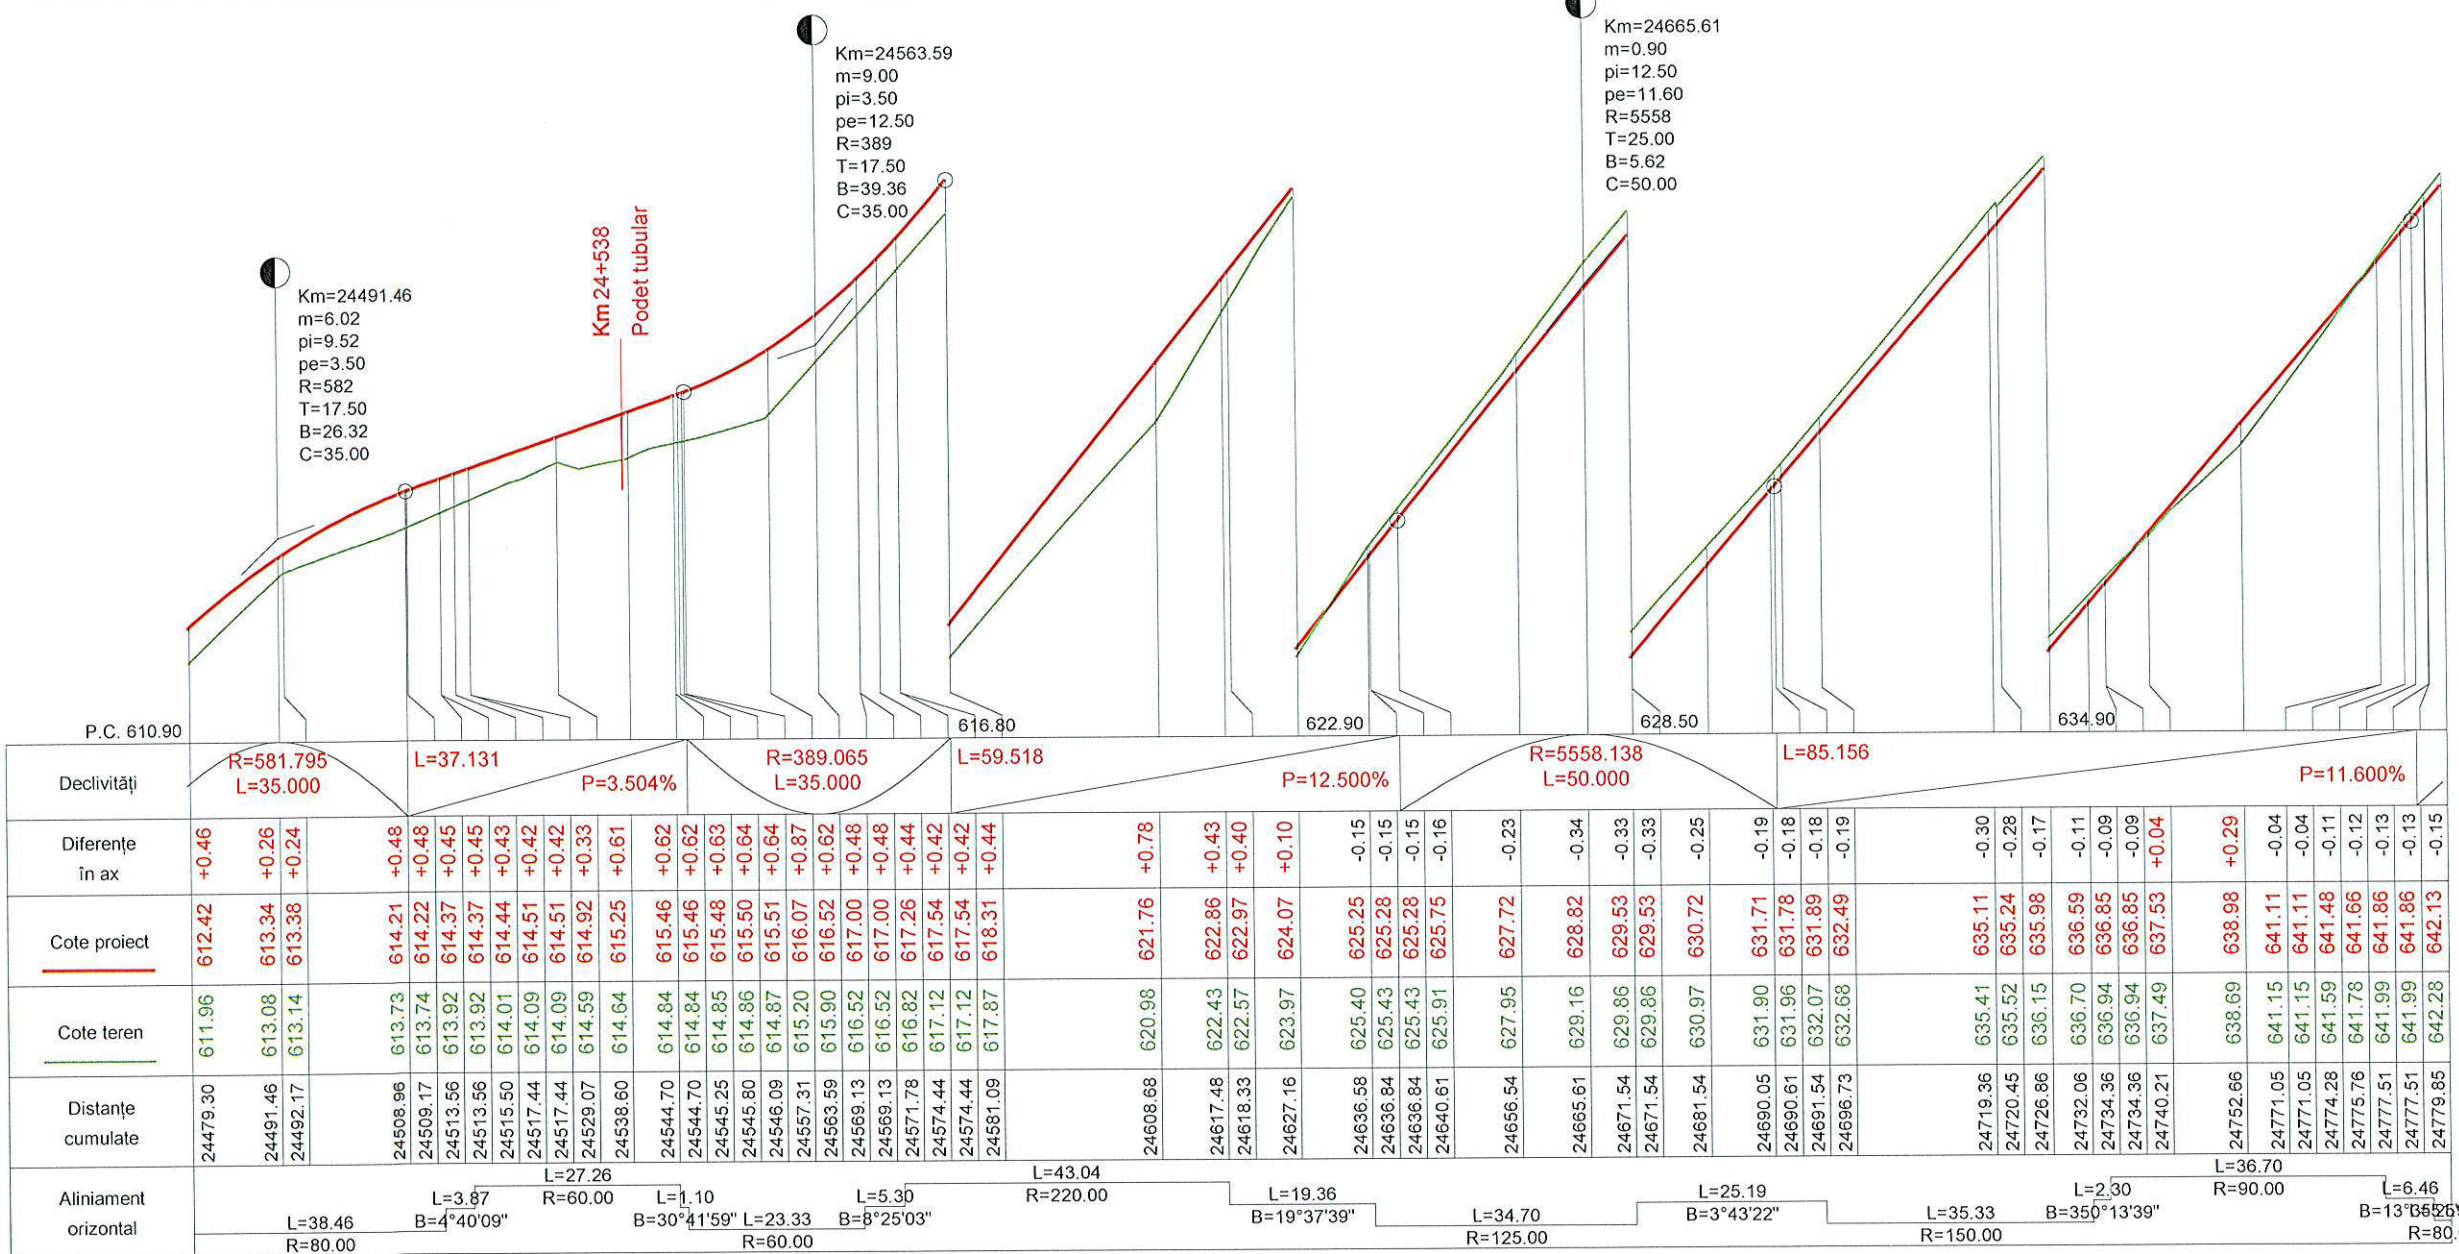

PROIECTANT : SC DRUMEX SRL

BENEFICIAR: CONSILIUL JUDETEAN BISTRITA NASHAID

TITLU PROIECT: " MODERNIZARE DJ170, KM 13+450 - 24+450, NEGRILESTI - BREAZA - LIMITA JUDET MARAMURES ", JUDETUL BISTRITA NASHAID

PLAN DE SITUATIE SI PROFIL LONGITUDINAL

SEF PROIECT ing. C. Bodea

PROIECTANT ing. S. Horon

DESENAT ing. S. Horon


VERIFICATOR INTERN ing. C. Bodea

Contract Nr. 114/2014 Revizia Nr:


Faza: D.A.L.I.

Data: Ianuarie 2015 Scara: 1:1000 1:100/1:100

Cod desen: 2015-DRU-PS+PL 35

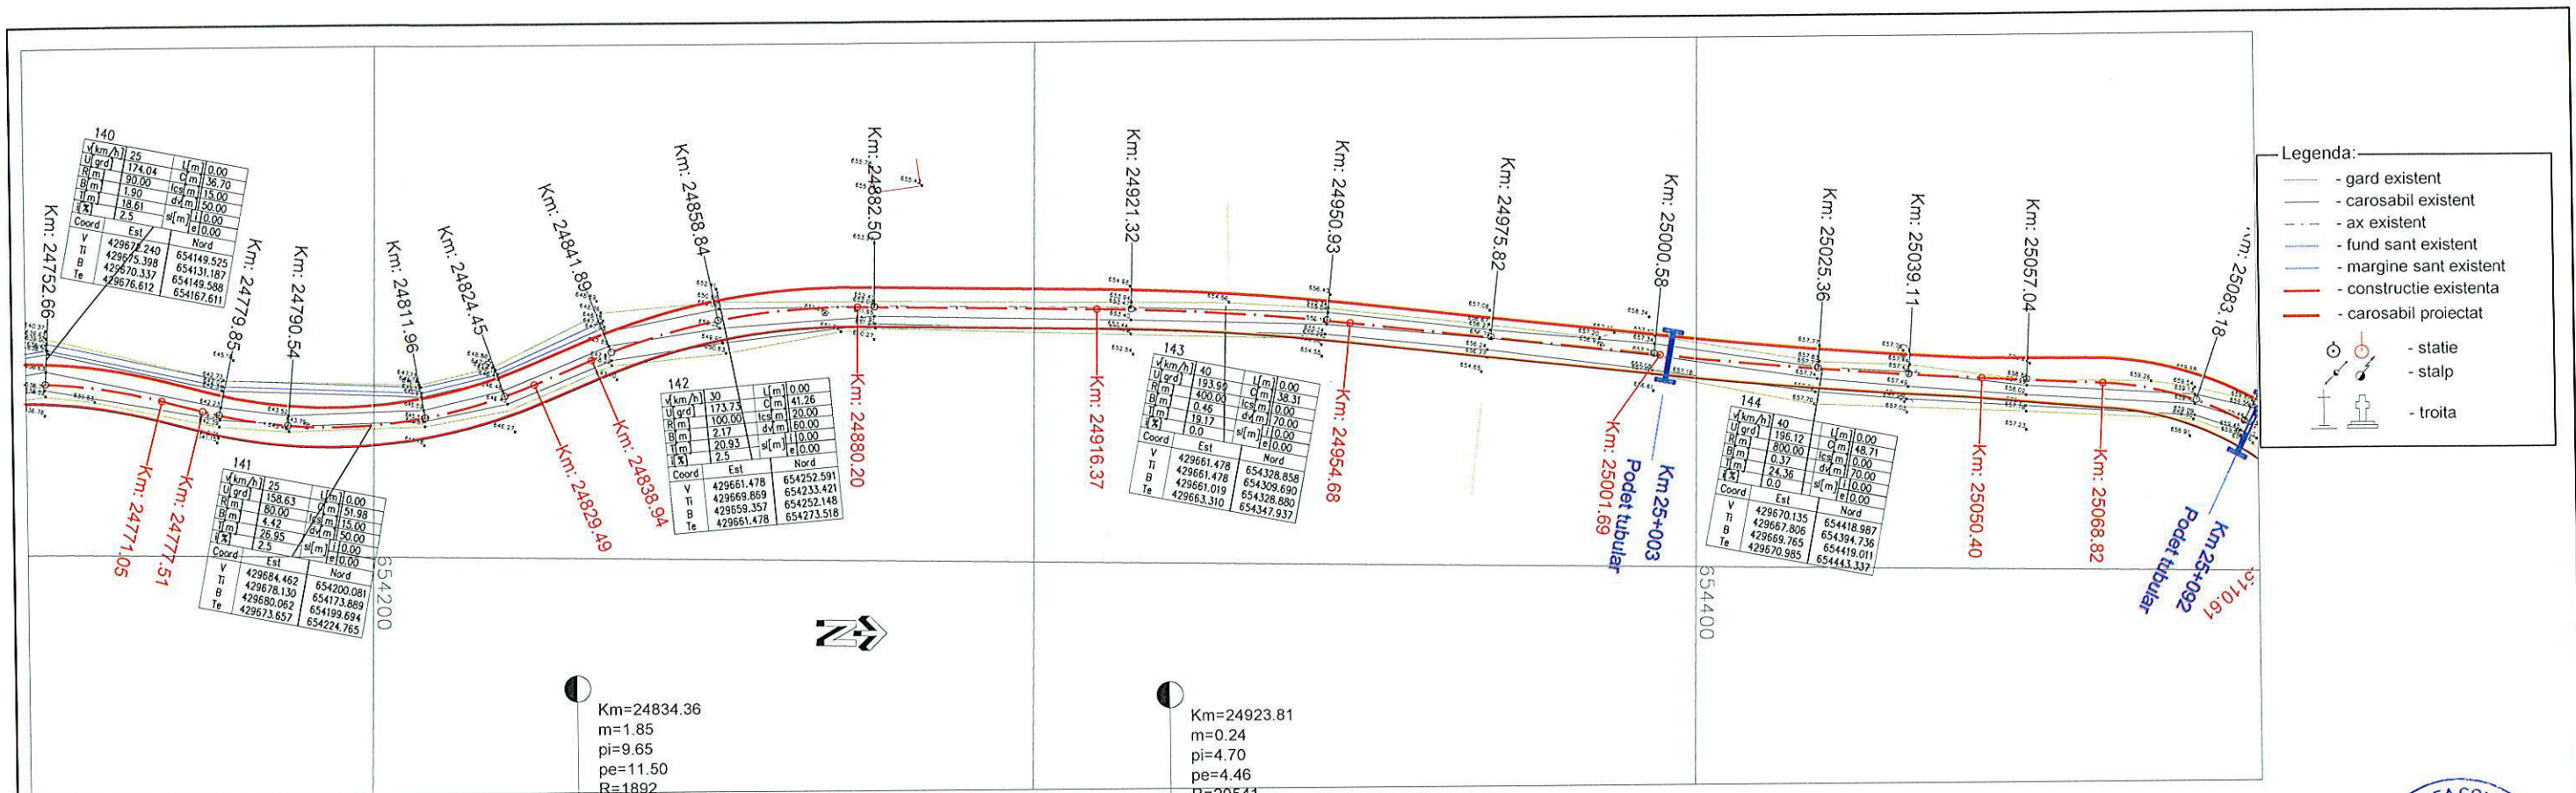

- Legenda:
- gard existent
 - carosabil existent
 - ax existent
 - fund sant existent
 - margine sant existent
 - constructie existenta
 - carosabil proiectat
 - statie
 - stalp
 - troita

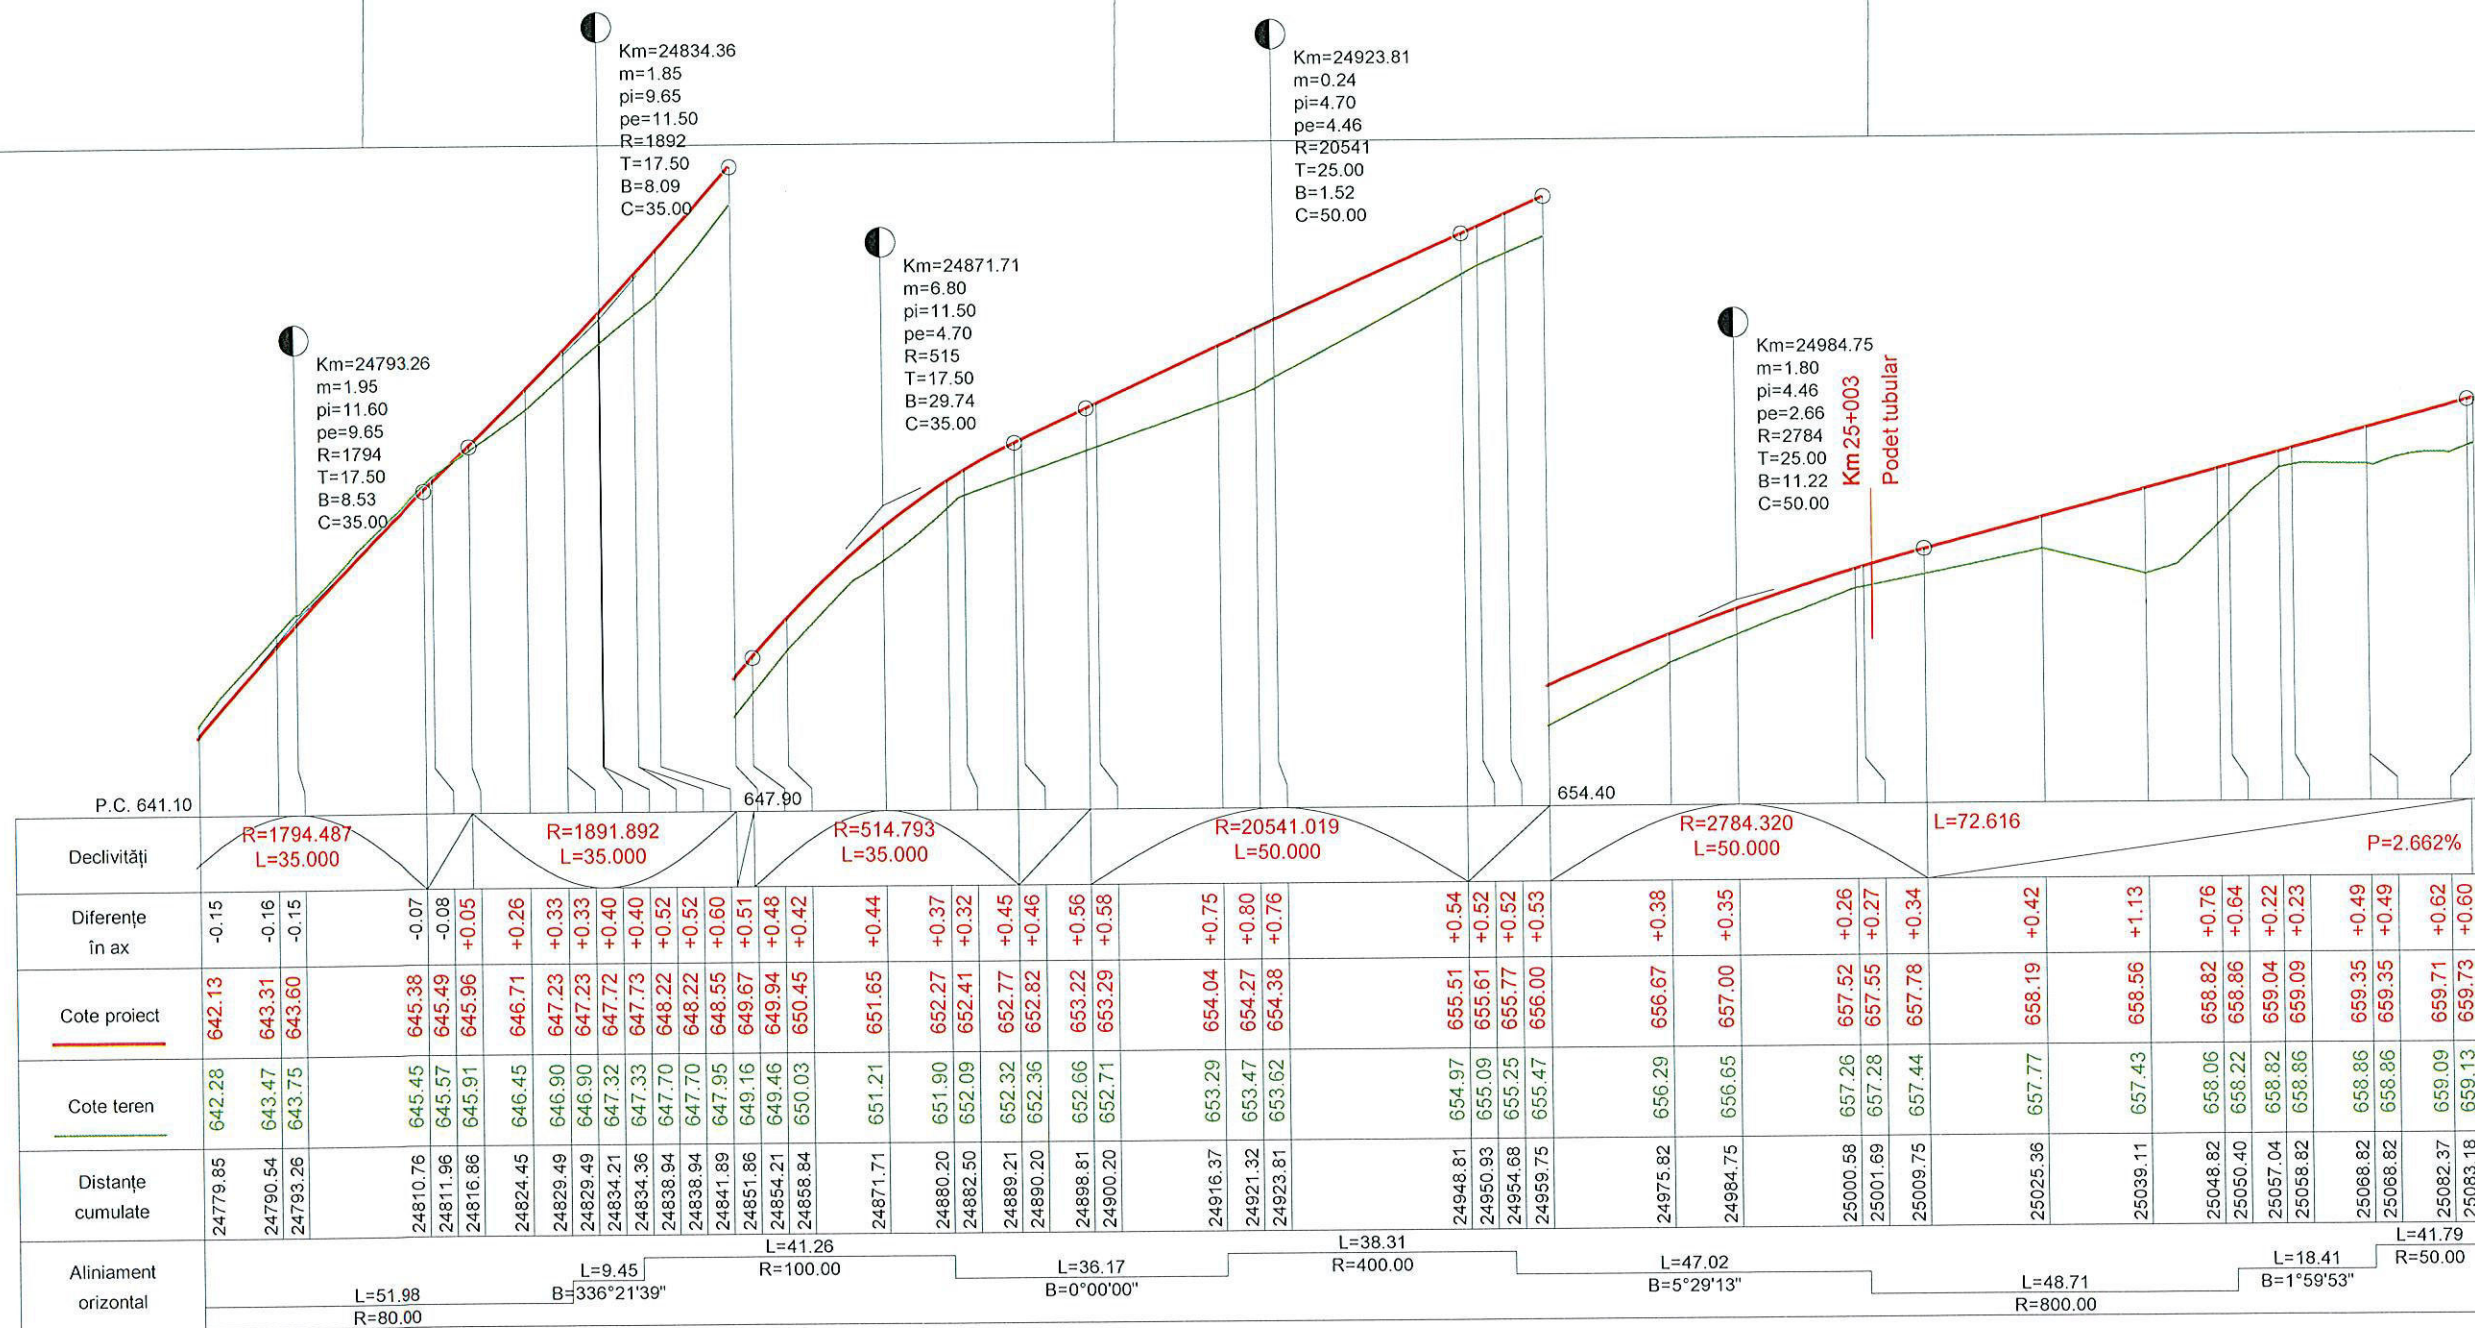

PROFIL LONGITUDINAL Scara: H 1:1000 V 1:100



PROIECTANT: SC DRUMEX SRL


BENEFICIAR: CONSILIUL JUDETEAN BISTRITA NASHAID


TITLU PROIECT: " MODERNIZARE DJ170, KM 13+450 - 24+450, NEGRILESTI - BREAZA - LIMITA JUDET MARAMURES ", JUDETUL BISTRITA NASHAID

PLAN DE SITUATIE SI PROFIL LONGITUDINAL


SEF PROIECT	ing. C. Bodea
PROIECTANT	ing. S. Horon
DESENAT	ing. S. Horon
VERIFICATOR INTERN	ing. C. Bodea
Contract Nr.114/2014	Revizia Nr:
Faza:	D.A.L.I.
Data:	lanuarie 2015
Scara:	1:1000 1:100/1:100
Cod desen:	2015-DRU-PS+PL 36

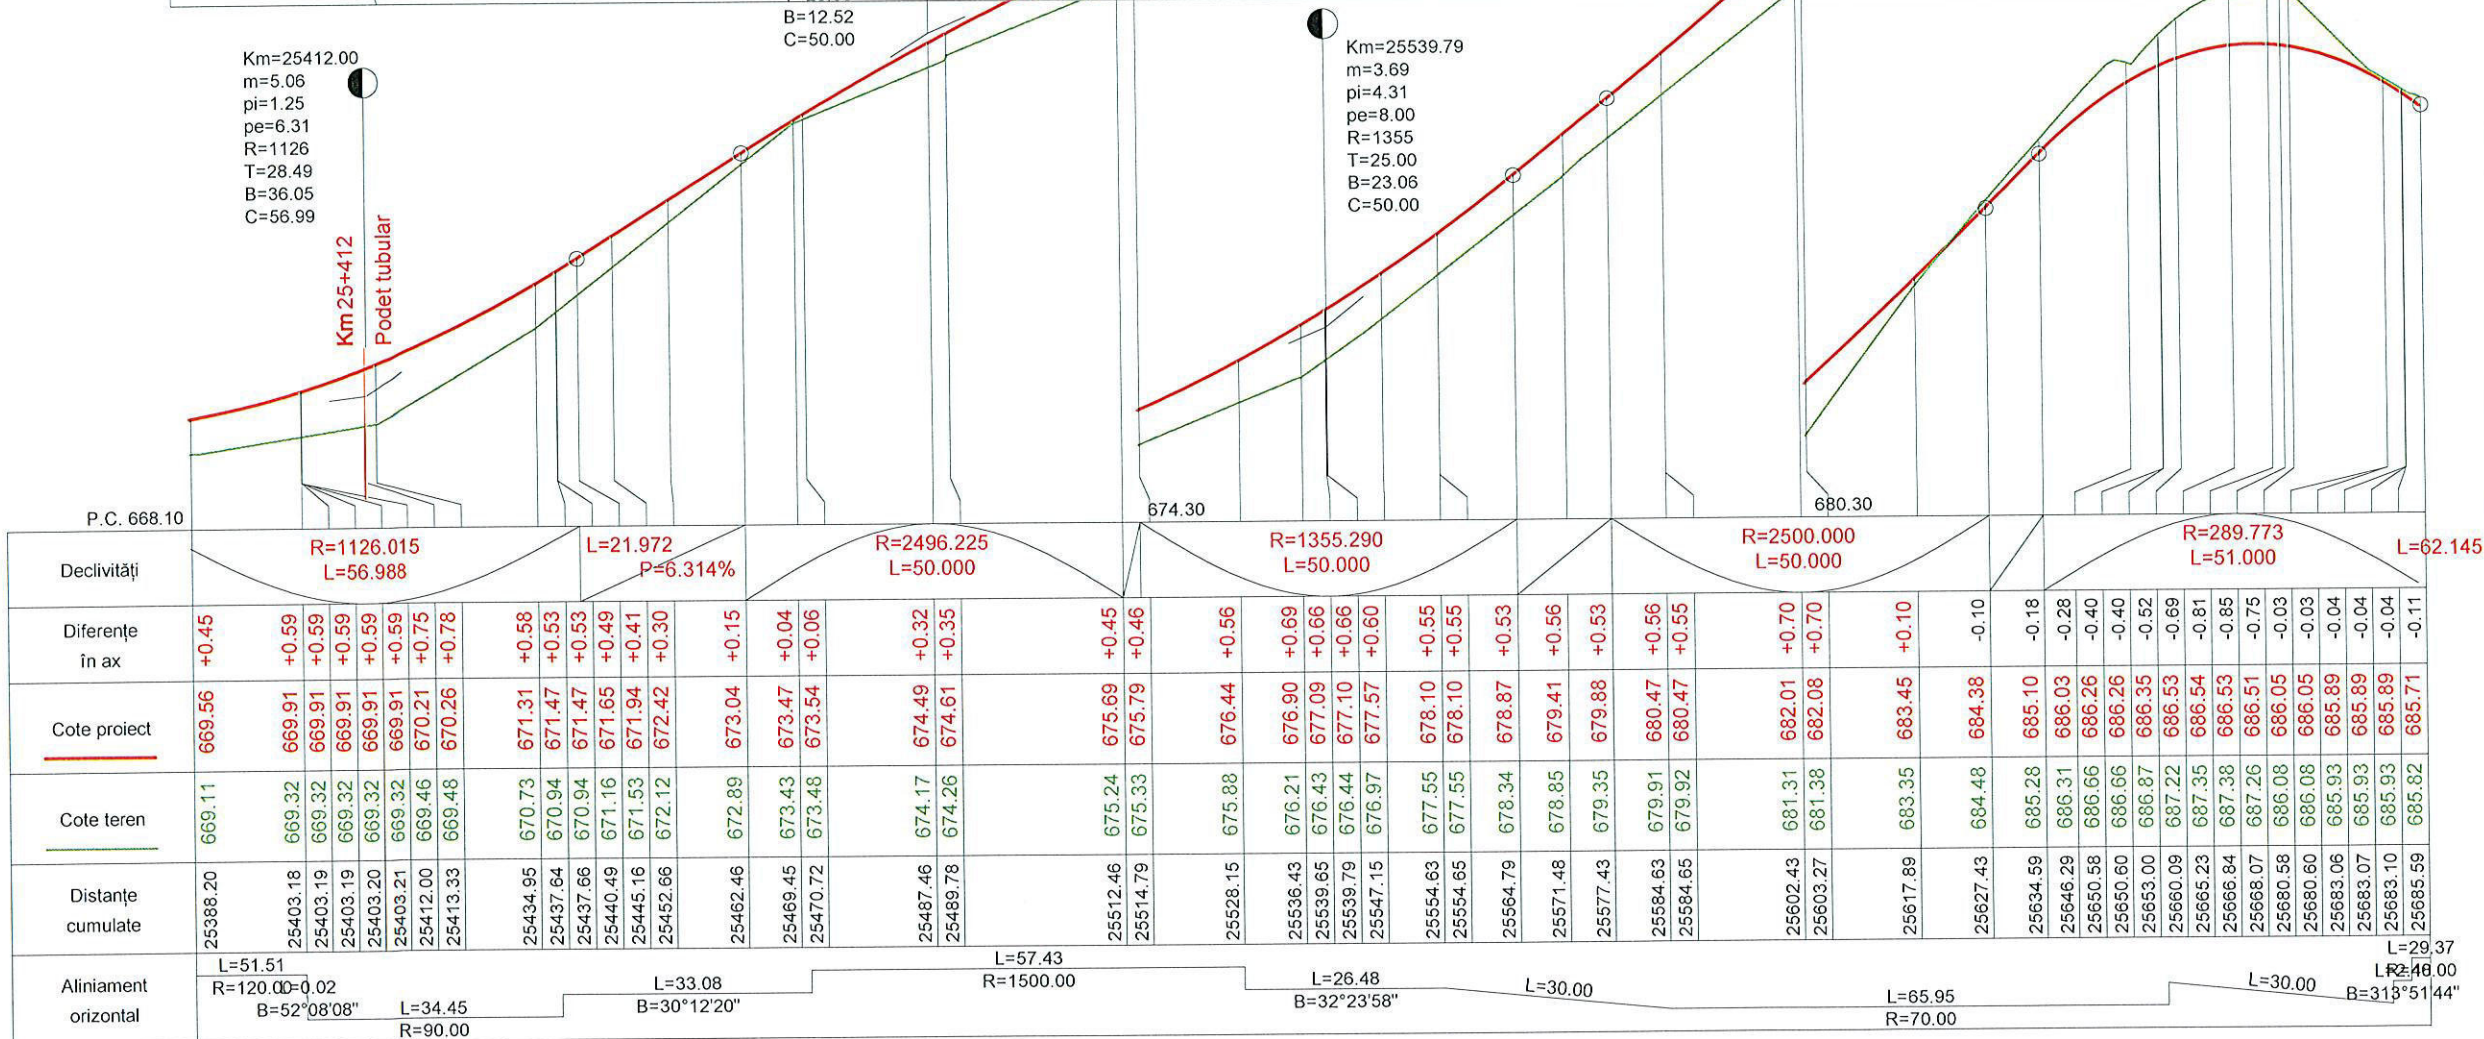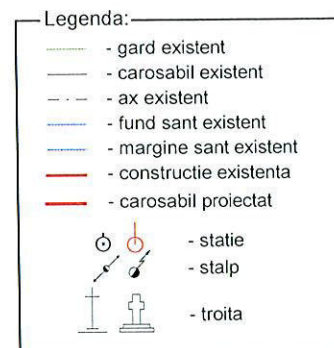

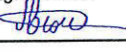PROIECTANT :			
SC DRUMEX SRL			
BENEFICIAR:			
CONSILIUL JUDETEAN BISTRITA NASAUD			
TITLU PROIECT:			
" MODERNIZARE DJ170, KM 13+450 - 24+450, NEGRILESTI - BREAZA - LIMITA JUDET MARAMURES ", JUDETUL BISTRITA NASAUD			
PLAN DE SITUATIE SI PROFIL LONGITUDINAL			
SEF PROIECT	ing. C. Bodea 		
PROIECTANT	ing. S. Horon 		
DESENAT	ing. S. Horon 		
VERIFICATOR INTERN	ing. C. Bodea 		
Contract Nr.114/2014	Revizia Nr:		
Faza:	D.A.L.I.		
Data: ianuarie 2015	Scara: 1:1000 1:100/1:10		
Cod desen:			
2015-DRU-PS+PL			

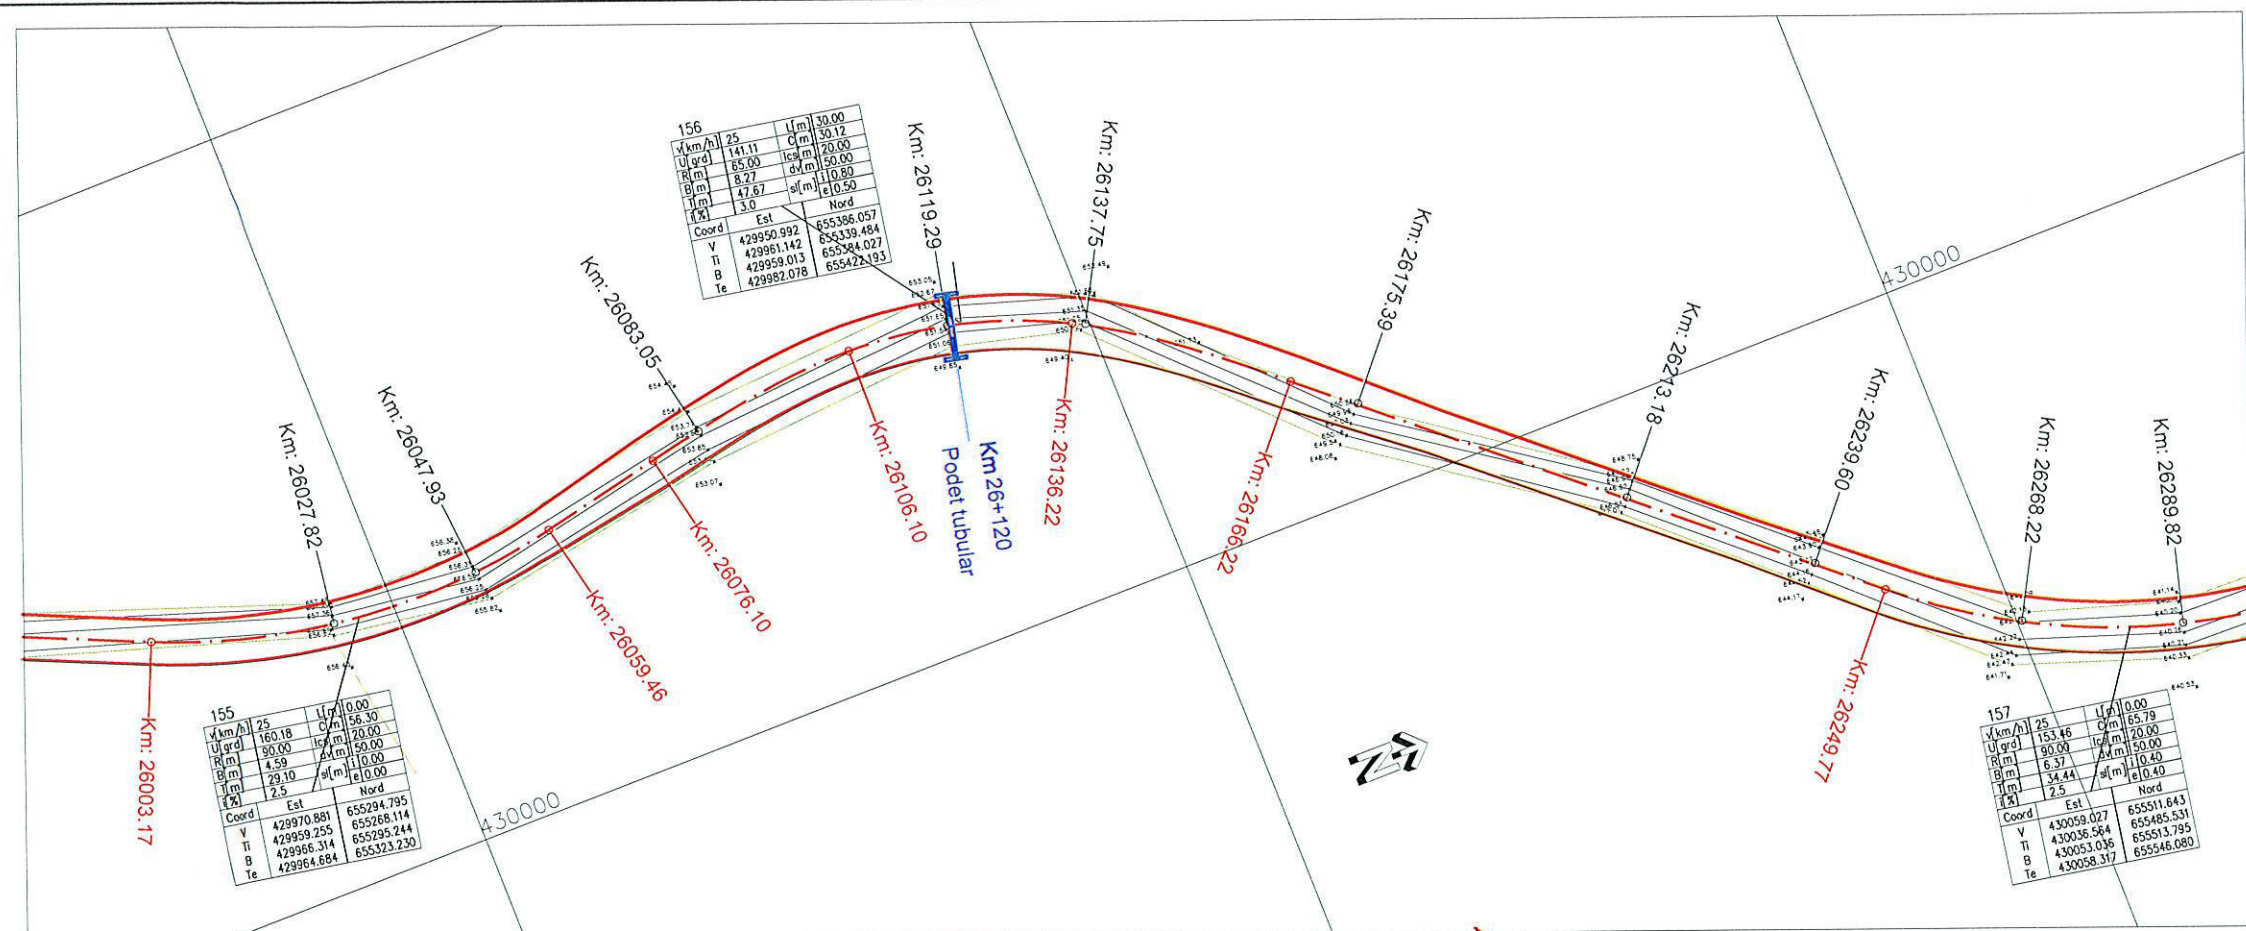

- Legenda:**
- gard existent
 - carosabil existent
 - ax existent
 - fund sant existent
 - margine sant existent
 - constructie existenta
 - carosabil proiectat
 - statie
 - stalp
 - troita

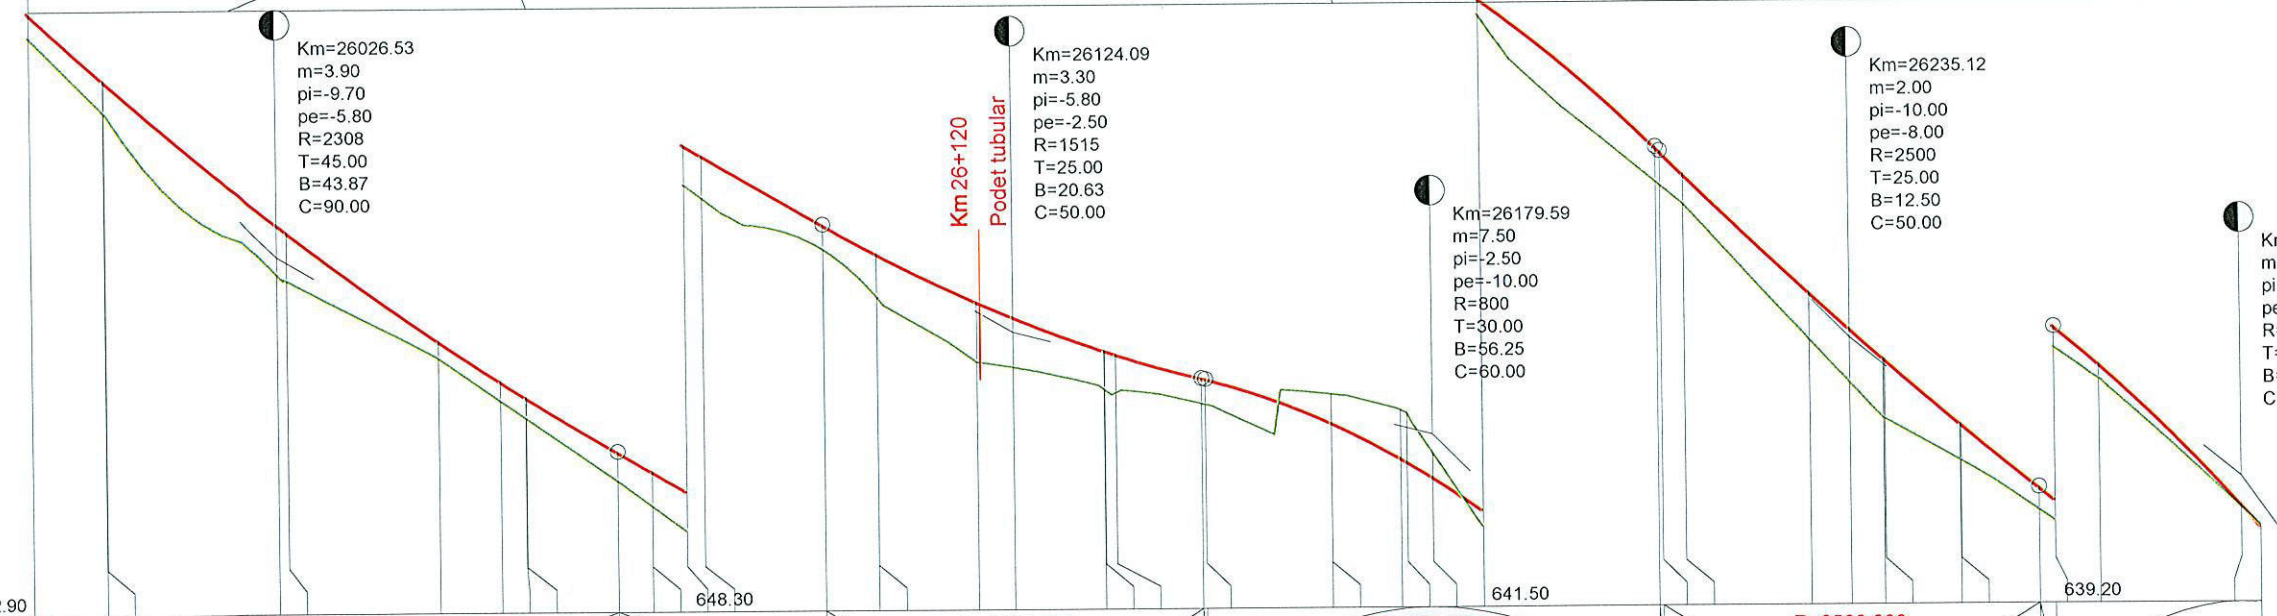

Declivități	R=2307.695 L=90.000										L=27.560 P=-5.800%					R=1515.151 L=50.000					R=800.000 L=60.000					R=2500.000 L=50.000	
Diferențe în ax	+0.32	+0.42	+0.42		+0.65	+0.64			+0.22		+0.25	+0.26	+0.26		+0.37	+0.45	+0.45	+0.52	+0.55			+0.31	

PROFIL LONGITUDINAL Scara: H 1:1000 V 1:100



PROIECTANT : SC DRUMEX SRL

BENEFICIAR: CONSILIUL JUDETEAN BISTRITA NASAUD

TITLU PROIECT: " MODERNIZARE DJ170, KM 13+450 - 24+450, NEGRILESTI - BREAZA - LIMITA JUDET MARAMURES ", JUDETUL BISTRITA NASAUD

PLAN DE SITUATIE SI PROFIL LONGITUDINAL

SEF PROIECT	ing. C. Bodea
PROIECTANT	ing. S. Horon
DESENAT	ing. S. Horon
VERIFICATOR INTERN	ing. C. Bodea
Contract Nr. 114/2014	Revizia Nr:
Faza:	D.A.L.I.
Data: Ianuarie 2015	Scara: 1:1000 1:100/1:100
Cod desen:	2015-DRU-PS+PL 40